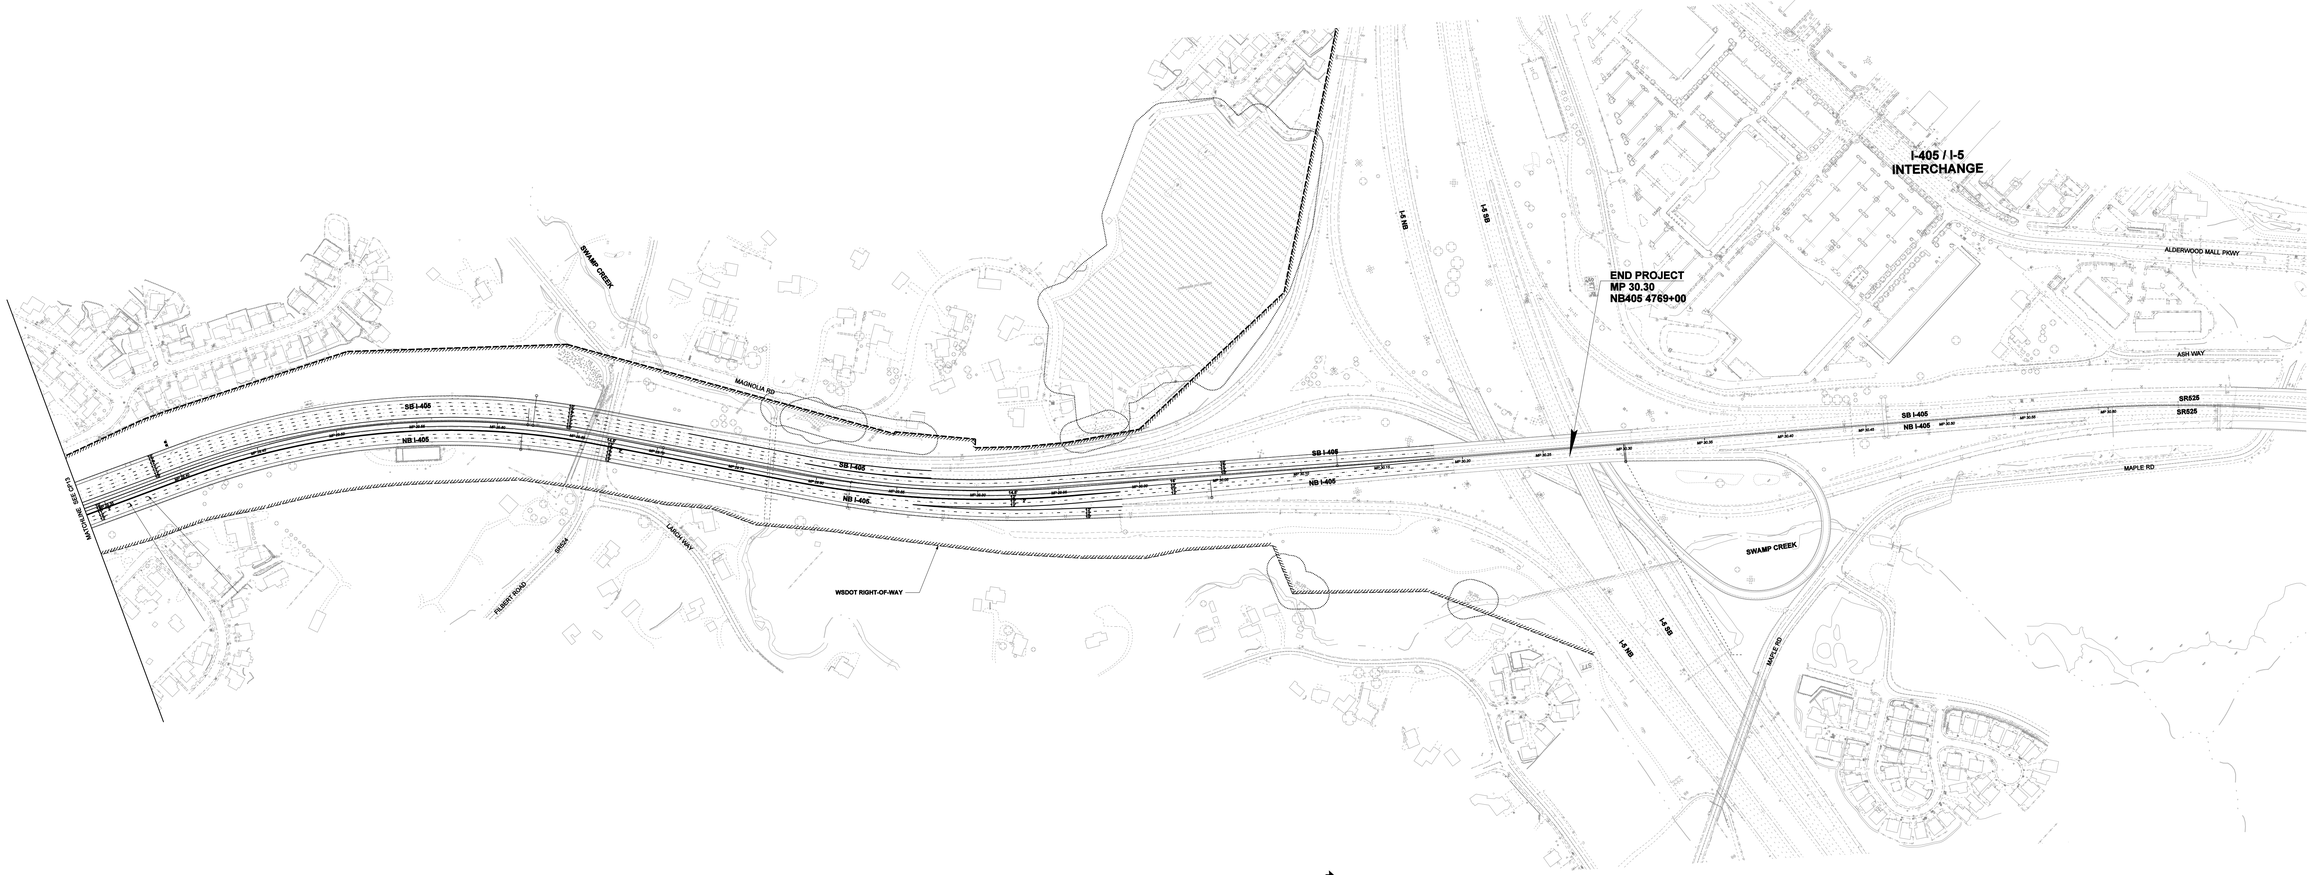

APRIL 18 2011
CONCEPTUAL PLANS
NOT FOR CONSTRUCTION

0 100 200
SCALE IN FEET

FILE NAME	c:\cadd8\pw\tmakousky\350096_405ph2dms0035R013pr200_cp14.dgn					REGION	STATE
TIME	7:30:33 PM					10	WASH
DATE	4/18/2011					JOB NUMBER	
PLOTTED BY	tmakousky						
DESIGNED BY	C. BARNETT					CONTRACT NO.	LOCATION NO.
ENTERED BY	T. MAKOUSKY						
CHECKED BY	E. EVANS						
PROJ. ENGR.	W. TAYLOR						
REGIONAL ADM.	L. ENG	REVISION	DAT