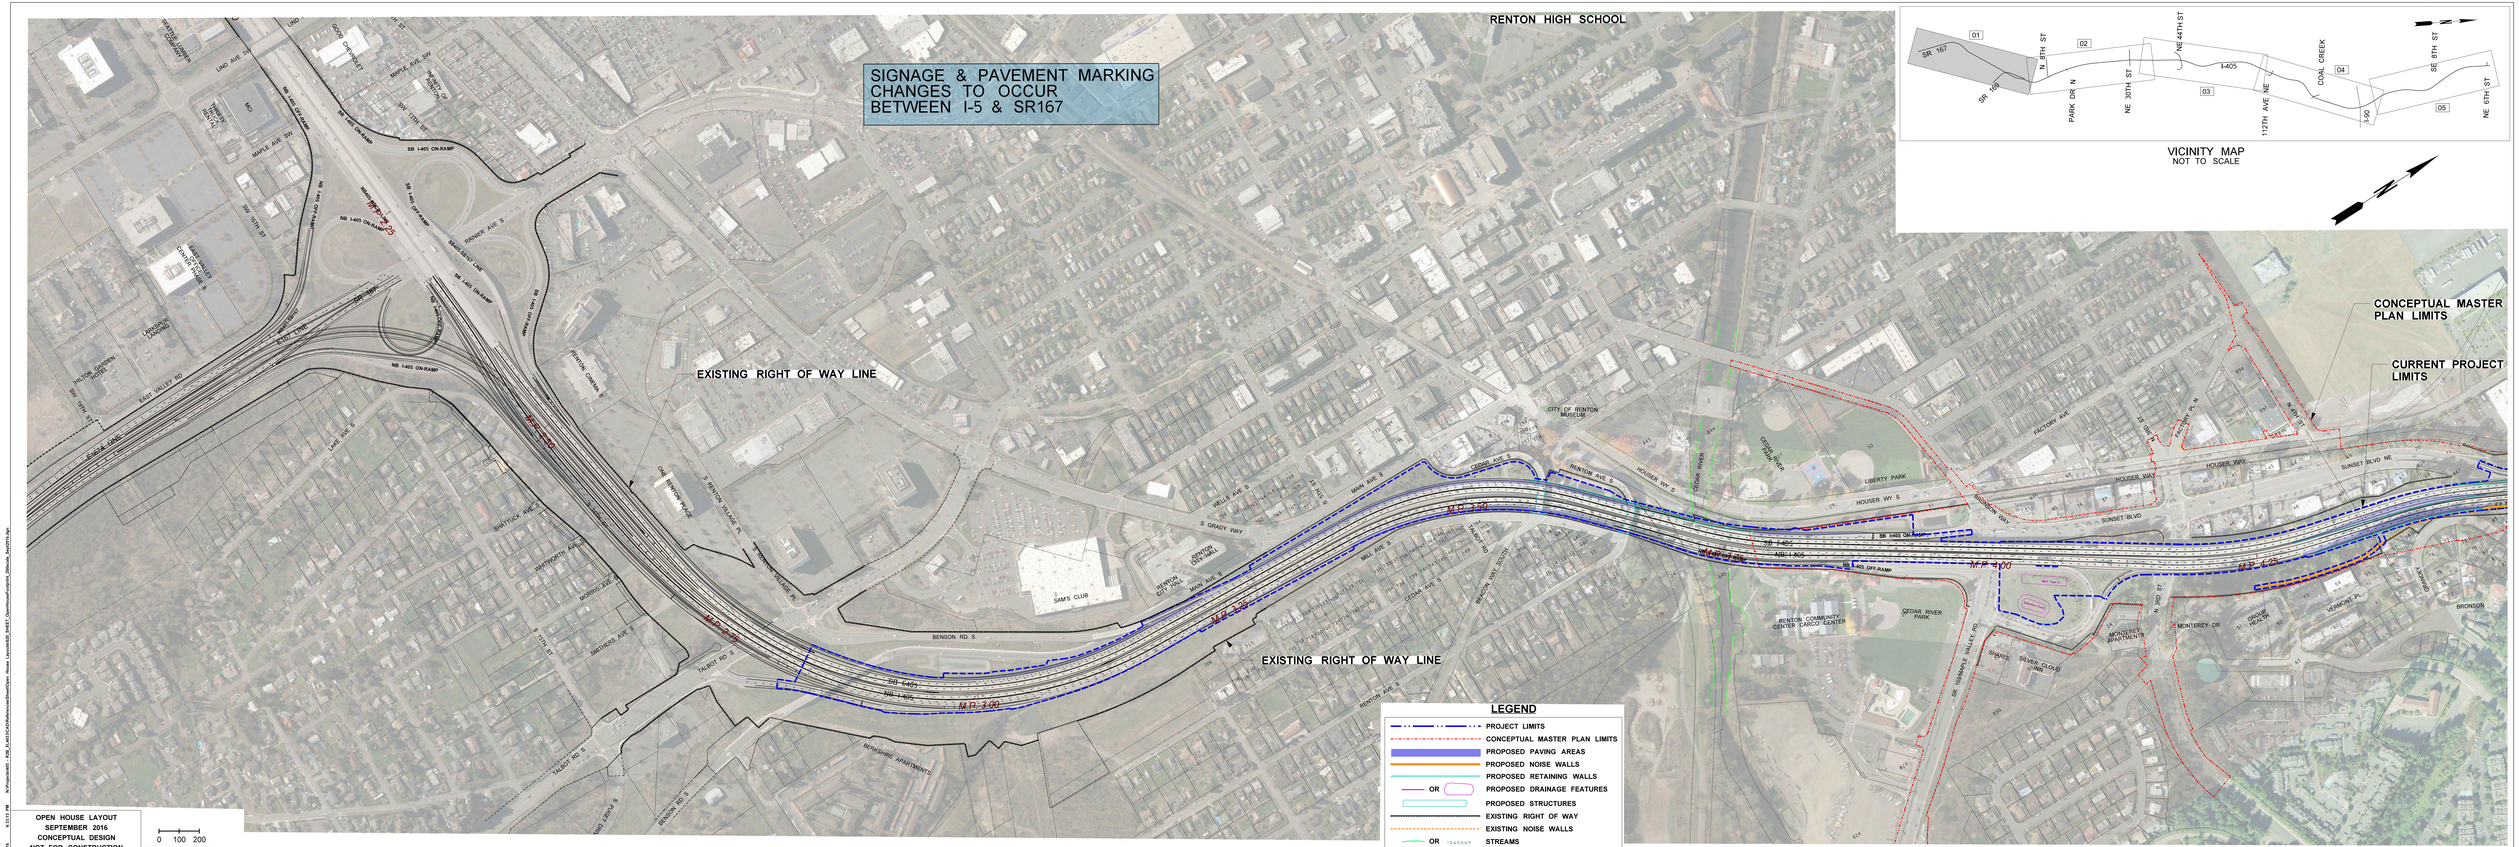
SIGNAGE & PAVEMENT MARKING CHANGES TO OCCUR BETWEEN I-5 & SR167
RENTON HIGH SCHOOL
EXISTING RIGHT OF WAY LINE
EXISTING RIGHT OF WAY LINE
CONCEPTUAL MASTER PLAN LIMITS
CURRENT PROJECT LIMITS
M.P. 2.00
M.P. 2.25
M.P. 2.50
M.P. 3.00
M.P. 4.00
M.P. 4.25
SB I-405
NB I-405
SB I-405 ON-RAMP
NB I-405 ON-RAMP
SB I-405 OFF-RAMP
NB I-405 OFF-RAMP
SR 167
SR 169
I-405
N 8TH ST
NE 44TH ST
PARK DR N
NE 30TH ST
112TH AVE NE
COAL CREEK
SE 8TH ST
NE 6TH ST
VICINITY MAP
NOT TO SCALE
LEGEND
PROJECT LIMITS
CONCEPTUAL MASTER PLAN LIMITS
PROPOSED PAVING AREAS
PROPOSED NOISE WALLS
PROPOSED RETAINING WALLS
OR
PROPOSED DRAINAGE FEATURES
PROPOSED STRUCTURES
EXISTING RIGHT OF WAY
EXISTING NOISE WALLS
OR
STREAMS
OPEN HOUSE LAYOUT
SEPTEMBER 2016
CONCEPTUAL DESIGN
NOT FOR CONSTRUCTION
(SHEET 1 OF 5)
0 100 200
SCALE IN FEET