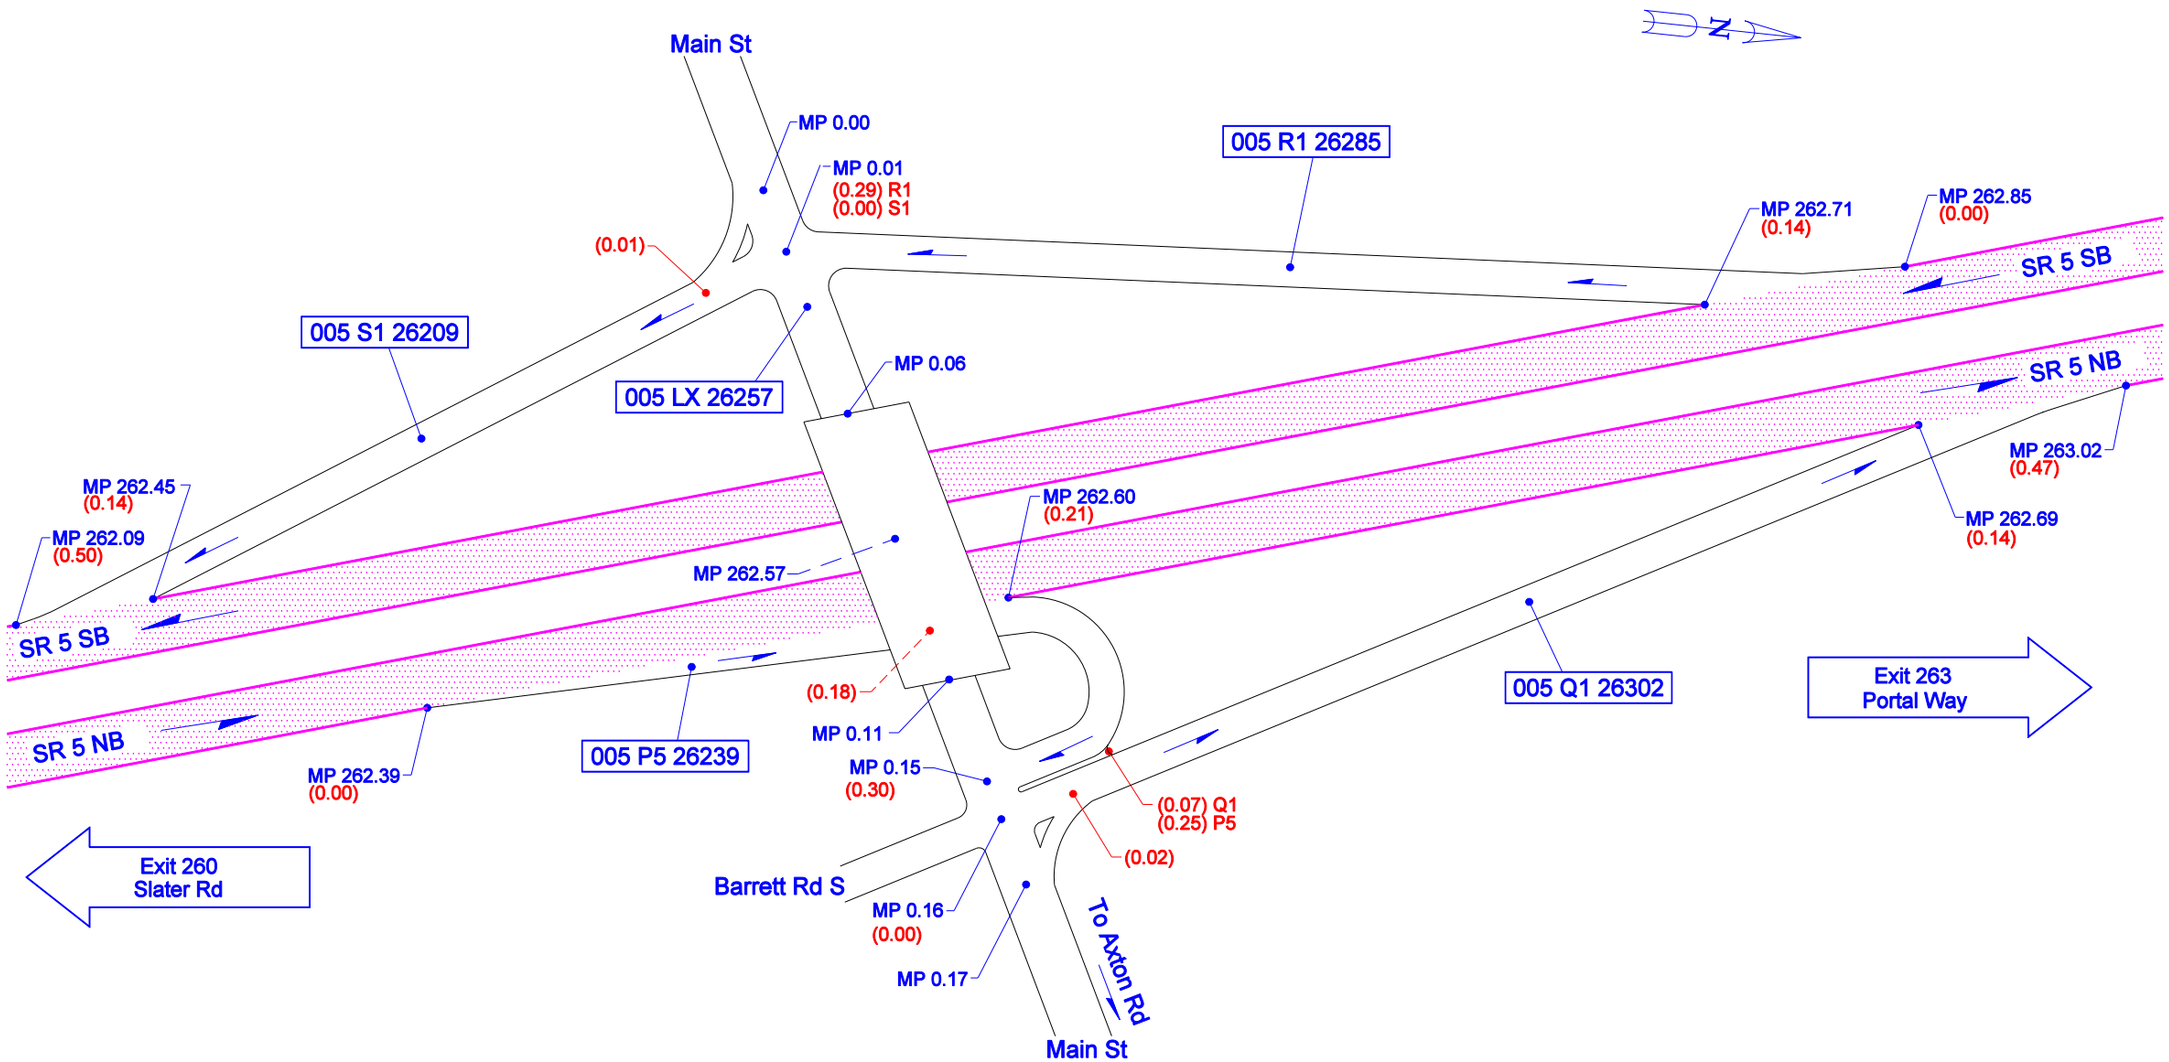

Not To Scale

10/18/2010	KLK	WSDOT NORTHWEST REGION	FERNDALE, WHATCOM COUNTY	JUNCTION MAIN ST	SR 5 - EXIT 262