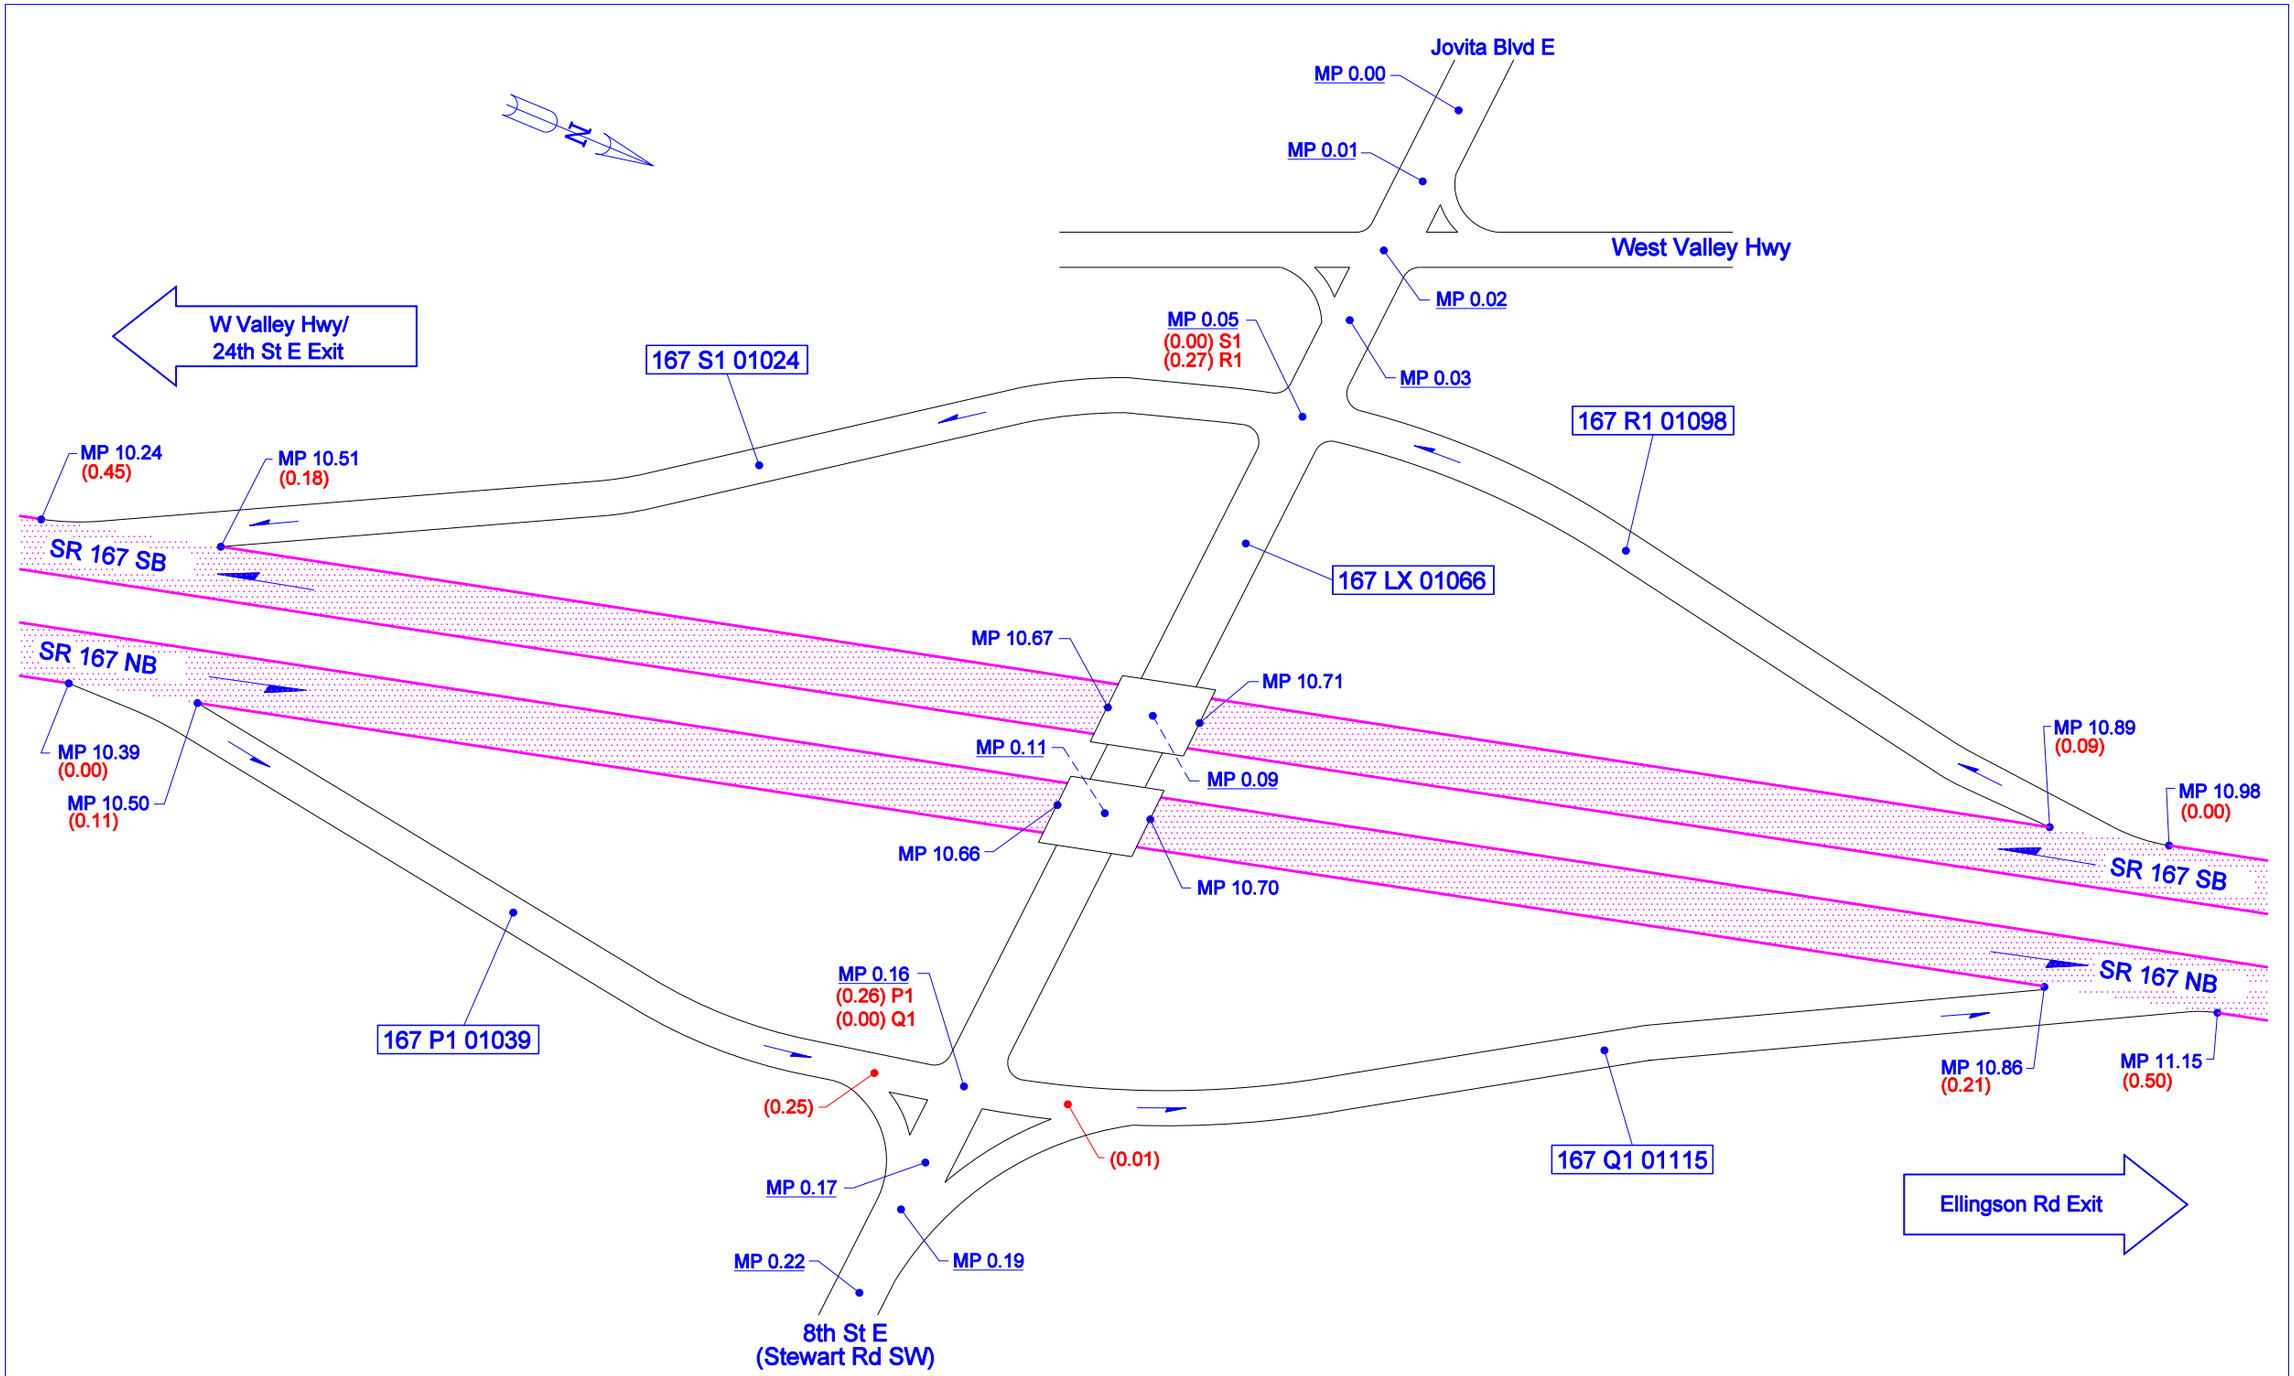

Not To Scale

04/10/2013	KWP	WSDOT OLYMPIC REGION	PACIFIC, PIERCE COUNTY	JUNCTION 8TH ST E	SR 167