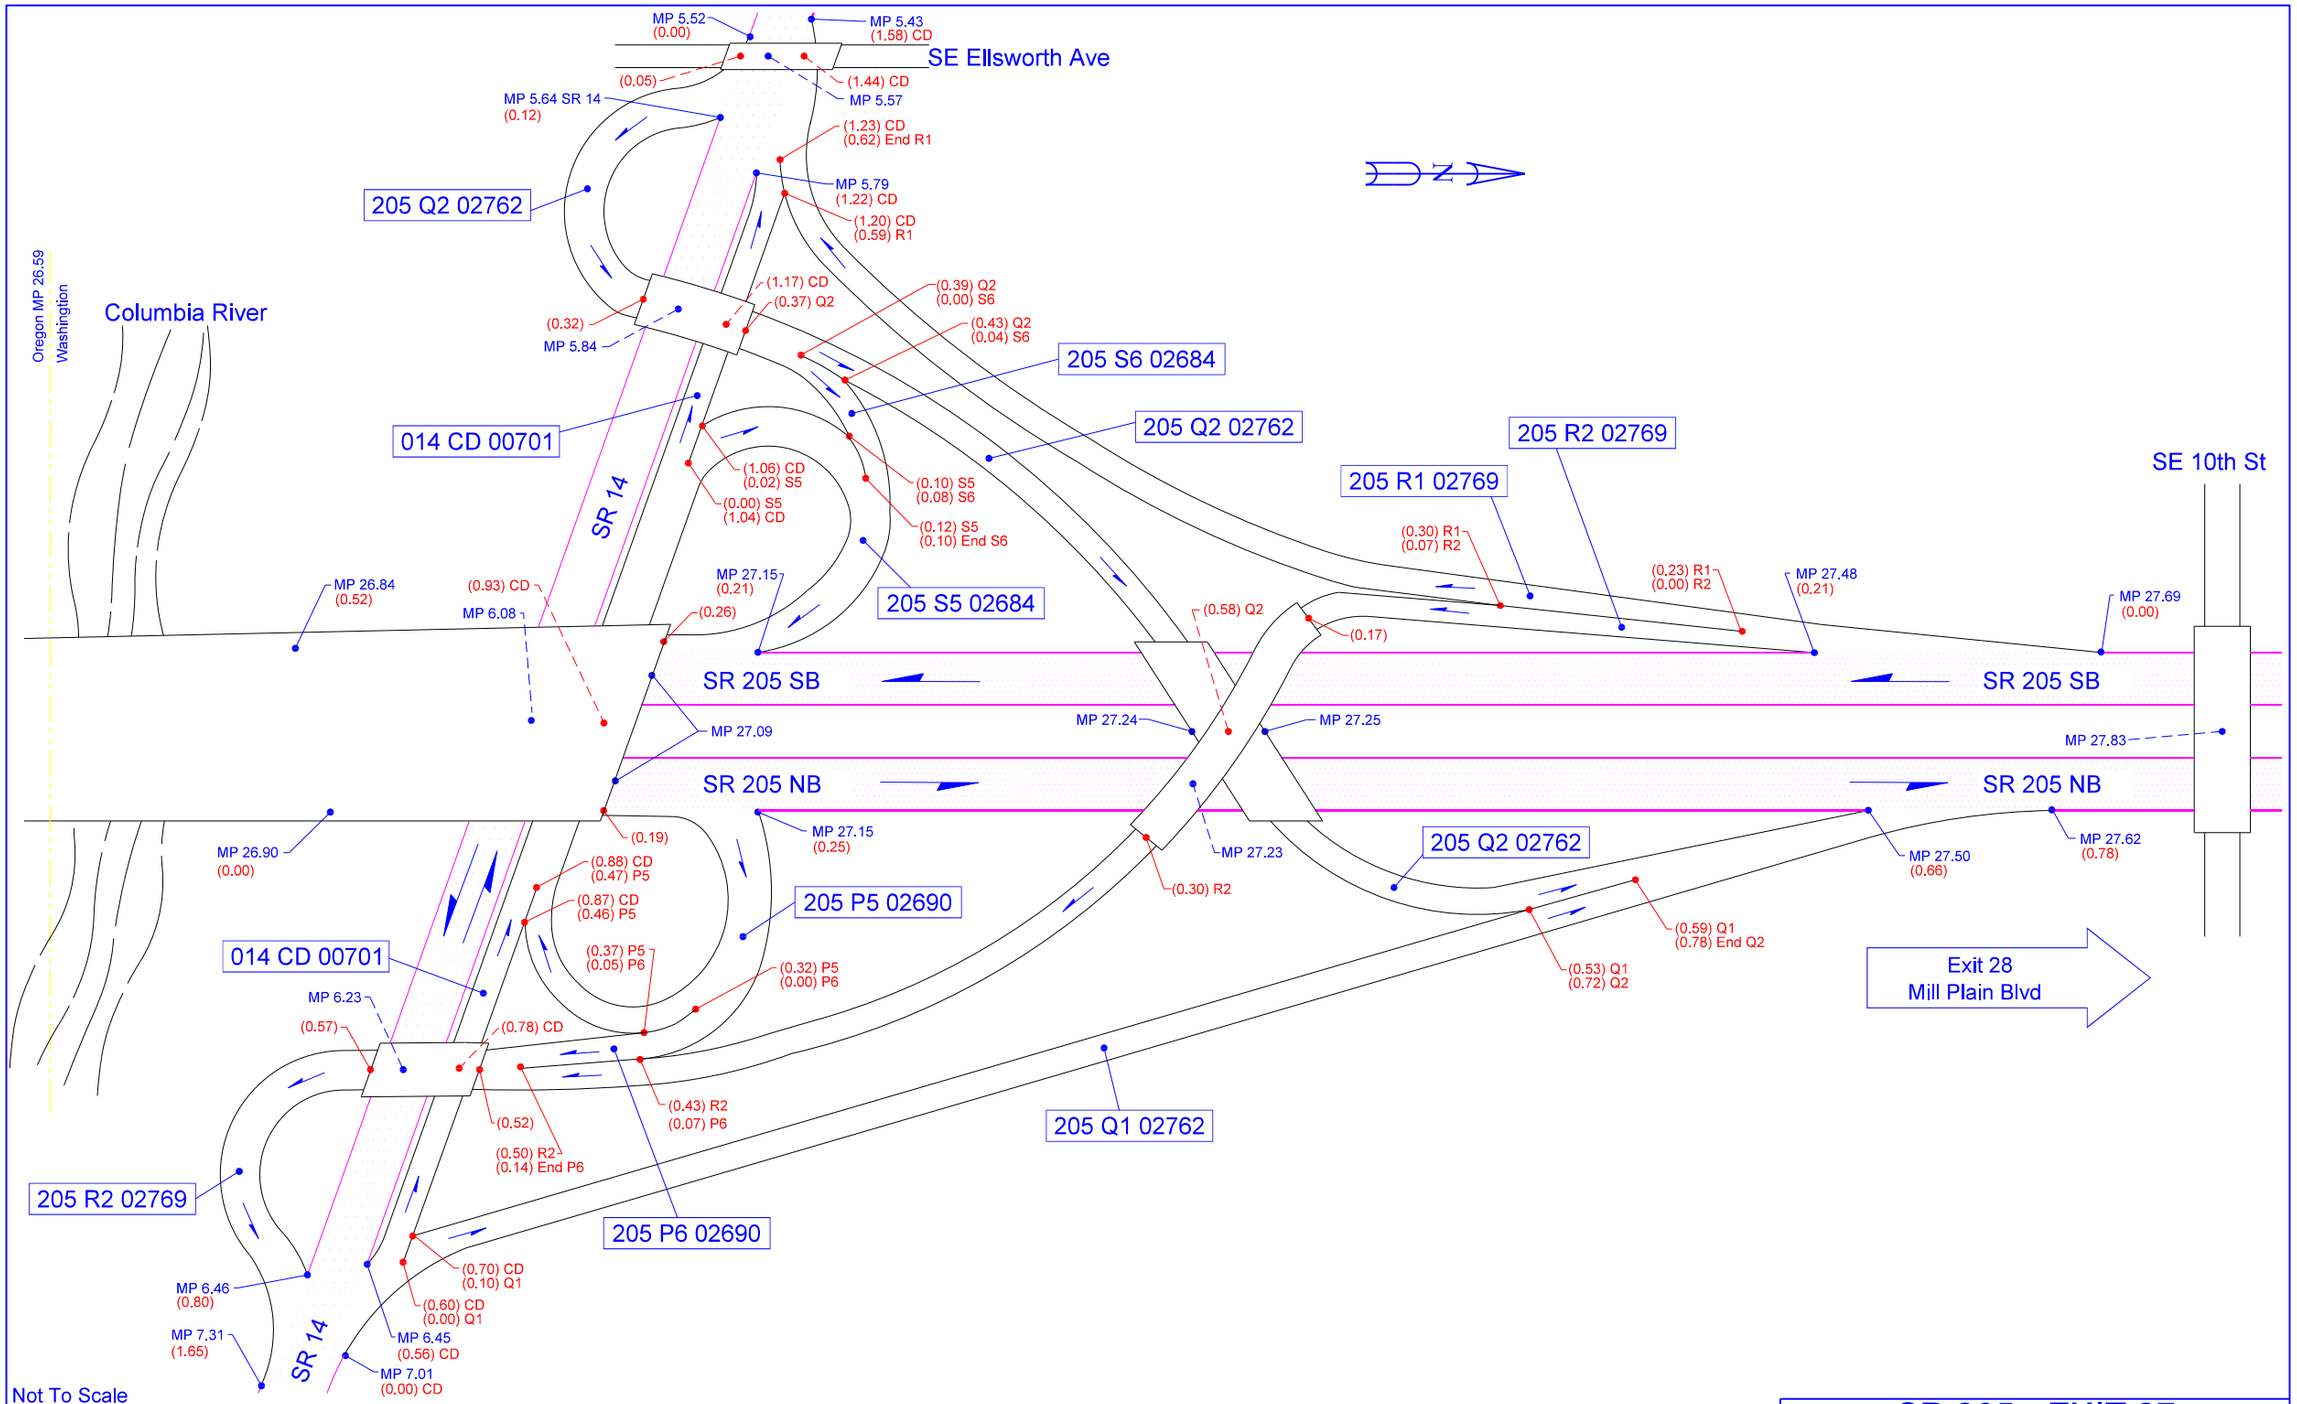

03/19/2014	KLK	WSDOT SOUTHWEST REGION	VANCOUVER, CLARK COUNTY	JUNCTION SR 14	SR 205 - EXIT 27