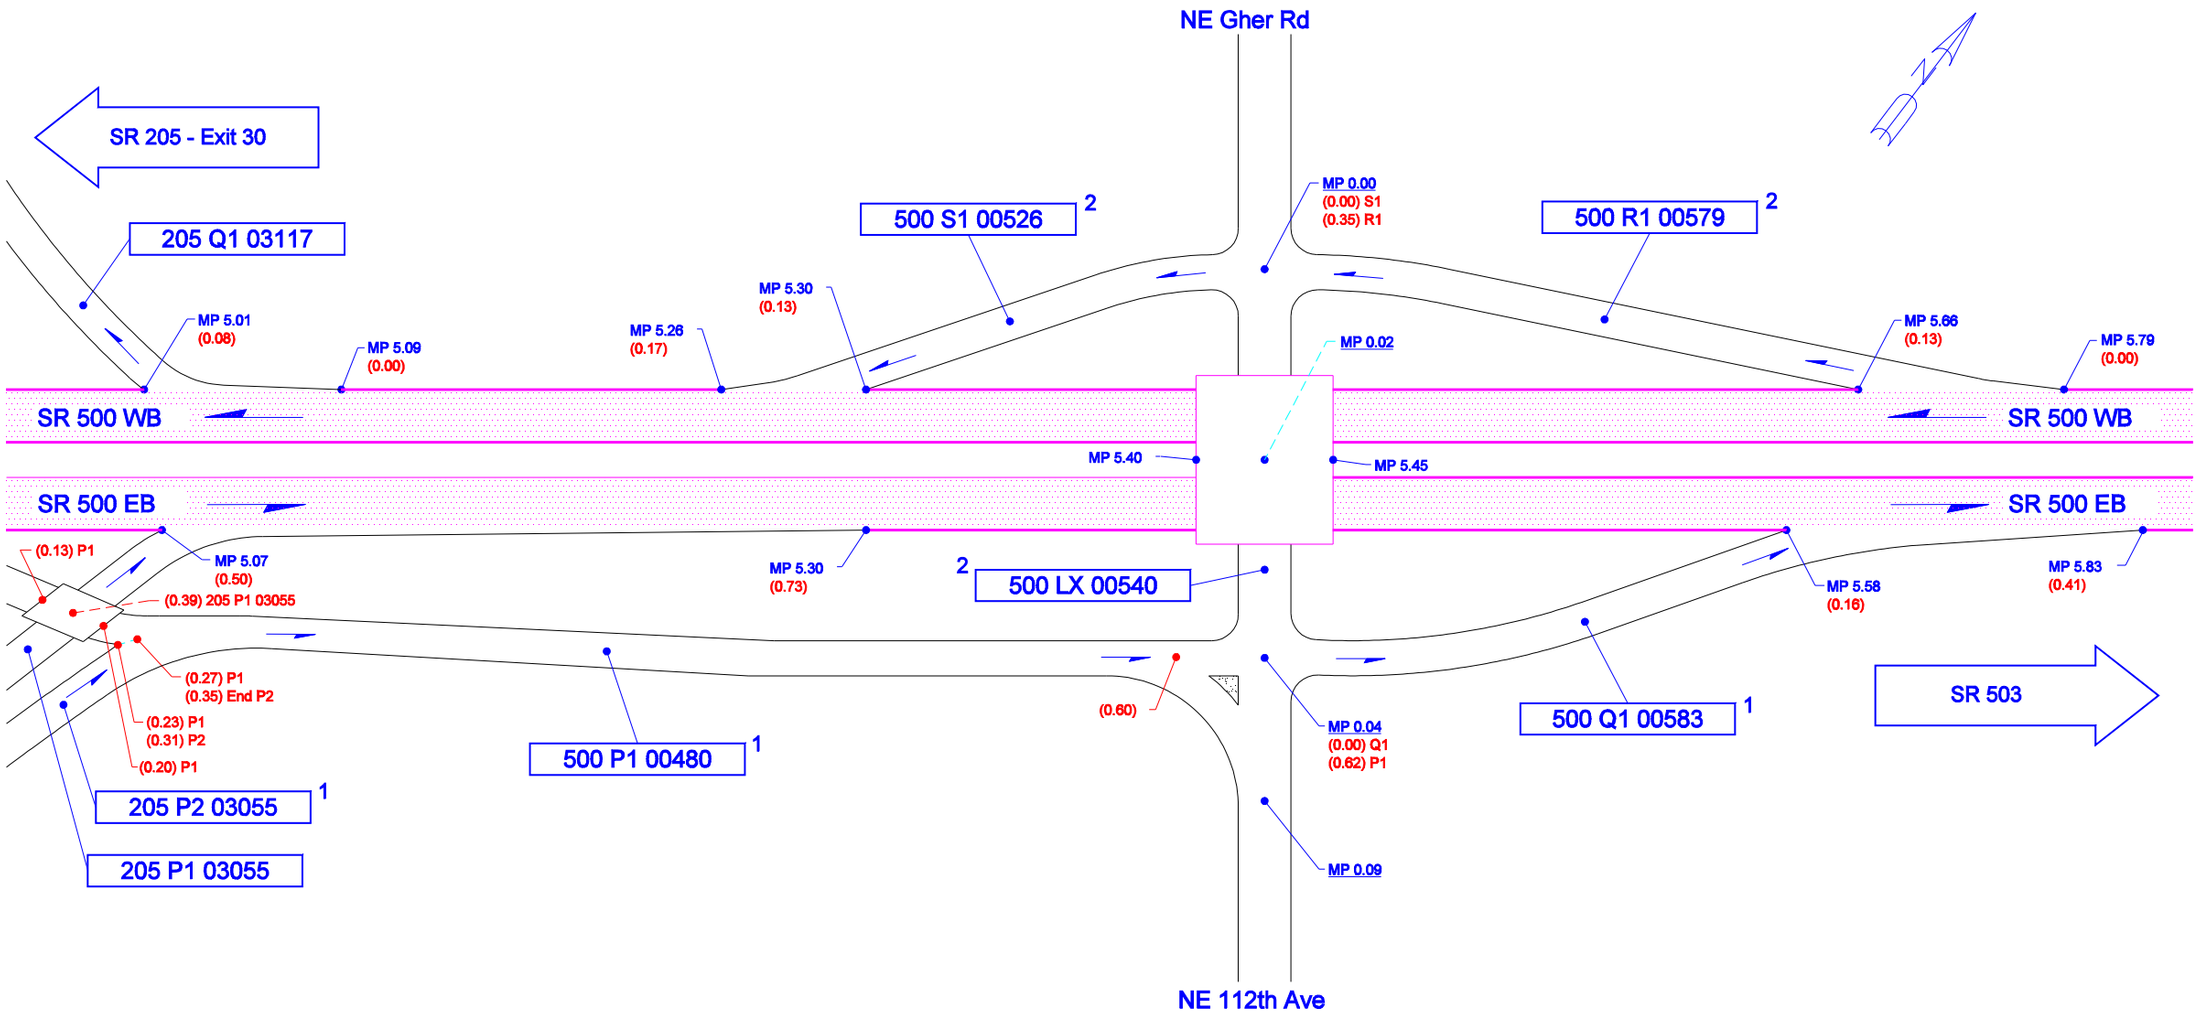

Not To Scale

10/10/2004	KLK	WSDOT SOUTHWEST REGION	VANCOUVER, CLARK COUNTY	JUNCTION NE 112TH AVE/NE GHER RD	SR 500